



## Community Development Department

110 Academy Street, Canton, Georgia 30114  
770-704-1500

VAR 2412-001

### Public Hearing Application

Project # \_\_\_\_\_

1. Please check all information supplied on the following pages to ensure that all spaces are filled out completely and accurately before signing this form. State N/A, where Not Applicable
2. Please make your check payable to "City of Canton."
3. If you have questions regarding this form please contact the Department of Planning and Zoning by calling (770) 704-1530.

This form is to be executed under oath. I, Carlos Velez, do solemnly swear and attest, subject to criminal penalties for false swearing, that the information provided in the Application for Public Hearing is true and correct and contains no misleading information. I, Carlos Velez, have received and thoroughly read the Public Hearing Procedures.

This 12 day of December, 20 24.

Applicant: \_\_\_\_\_ Print Name: \_\_\_\_\_

#### Applicant Information:

Name: Carlos Velez  
Address: 105 Piedmont lane  
City: Woodstock  
State: GA Zip Code: 30189  
Telephone: 404-597-0526  
Fax Number: \_\_\_\_\_  
Email Address: cvelez@comcast.net

#### Owner Information:

Name: Carlos Velez  
Address: 105 Piedmont lane  
City: Woodstock  
State: GA Zip Code: 30189  
Telephone: 404-597-0526  
Fax Number: \_\_\_\_\_  
Email Address: cvelez@comcast.net

#### This Application For (Check Only One):

- |                                                                |                                                                    |
|----------------------------------------------------------------|--------------------------------------------------------------------|
| <input type="checkbox"/> A Annexation                          | <input type="checkbox"/> I Temporary Use Permit                    |
| <input type="checkbox"/> B Rezoning                            | <input type="checkbox"/> J Zoning Ordinance Text Amendment         |
| <input type="checkbox"/> C Master Plans                        | <input type="checkbox"/> K Variance : Pre-Construction             |
| <input type="checkbox"/> D Master Plan Revisions               | <input checked="" type="checkbox"/> K Variance : Post-Construction |
| <input type="checkbox"/> E Conditional Use Permit              | <input type="checkbox"/> Appeal                                    |
| <input type="checkbox"/> F Land Use Modification               |                                                                    |
| <input type="checkbox"/> G Zoning Condition Amendment          | <input type="checkbox"/> Adjustment                                |
| <input type="checkbox"/> H Density Transfer within Master Plan | <input type="checkbox"/> Special Exception                         |

#### Fee Schedule:

Application Type \_\_\_\_\_  
Base Fee \_\_\_\_\_ + (#Acres \_\_\_\_\_ x \$25.00 = \_\_\_\_\_) = \_\_\_\_\_  
+ (#Acres \_\_\_\_\_ x \$50.00 = \_\_\_\_\_) = \_\_\_\_\_  
Advertising Fee \_\_\_\_\_ = \_\_\_\_\_

#### Staff Use Only

Amount Due: \_\_\_\_\_  
Amount Due: \_\_\_\_\_  
Total Fee: \_\_\_\_\_

Received By: \_\_\_\_\_ Date: \_\_\_\_\_

Amount Paid: \_\_\_\_\_



Community Development Department  
110 Academy Street, Canton, Georgia 30114

770-704-1500

## Authorization Of Property Owner

This form is to be executed under oath. I, Carlos Velez, do solemnly swear and attest, subject to criminal penalties for false swearing, that I am the owner of the property, which is the subject matter of the attached application, as is shown in the records of Cherokee County, Georgia. I hereby authorize the City of Canton and its representatives to inspect the property, which is the subject of this application, and post any notices required thereon.

This 12 day of December, 2024.

Owner Signature: [Signature] Print Name: Carlos Velez

I, the above signed legal owner of the subject property, do hereby authorize the following application to be submitted to the City of Canton:

- |                                                   |                                                                |
|---------------------------------------------------|----------------------------------------------------------------|
| <input type="checkbox"/> A Annexation             | <input type="checkbox"/> G Zoning Condition Amendment          |
| <input type="checkbox"/> B Rezoning               | <input type="checkbox"/> H Density Transfer within Master Plan |
| <input type="checkbox"/> C Master Plans           | <input type="checkbox"/> I Temporary Use Permit                |
| <input type="checkbox"/> D Master Plan Revisions  | <input type="checkbox"/> J Zoning Ordinance Text Amendment     |
| <input type="checkbox"/> E Conditional Use Permit | <input checked="" type="checkbox"/> K Variance                 |
| <input type="checkbox"/> F Land Use Modification  |                                                                |

Sworn To and Subscribed Before Me This 12 Day Of December, 2024.

Notary Signature: Natalia Ocampo





Community Development Department  
110 Academy Street, Canton, Georgia 30114  
770-704-1500

## Authorization Of Applicant

This form is to be executed under oath. I, Carlos Velez, do solemnly swear and attest, subject to criminal penalties for false swearing, that I am the owner of the property, which is the subject matter of the attached application, as is shown in the records of Cherokee County, Georgia. I hereby authorize the City of Canton and its representatives to inspect the property, which is the subject of this application, and post any notices required thereon.

This 12 day of December, 2024.

Owner Signature: [Signature] Print Name: Carlos Velez

I, the above signed legal owner of the subject property, do hereby authorize the person named below to act as applicant in the pursuit of a request for:

- |                                                   |                                                                |
|---------------------------------------------------|----------------------------------------------------------------|
| <input type="checkbox"/> A Annexation             | <input type="checkbox"/> G Zoning Condition Amendment          |
| <input type="checkbox"/> B Rezoning               | <input type="checkbox"/> H Density Transfer within Master Plan |
| <input type="checkbox"/> C Master Plans           | <input type="checkbox"/> I Temporary Use Permit                |
| <input type="checkbox"/> D Master Plan Revisions  | <input type="checkbox"/> J Zoning Ordinance Text Amendment     |
| <input type="checkbox"/> E Conditional Use Permit | <input checked="" type="checkbox"/> K Variance                 |
| <input type="checkbox"/> F Land Use Modification  |                                                                |

Name of Authorized Applicant: Carlos Velez

Signature: [Signature]

Mailing Address: 105 Piedmont Lane

City: Woodstock GA 30187

State: GA Zip Code: 30189

Telephone: 404 597 0526

Fax Number: \_\_\_\_\_

E-mail: cvelez07@comcast.net

### Applicant Status:

- ☒ Owner  
☐ Option to Purchase  
☐ Leasee  
☐ Area Resident  
☐ Other (Explain): \_\_\_\_\_

This Authorization of Applicant Form has been completed and the property owner's signature is on file.

Sworn To and Subscribed Before Me This 12 Day Of December

Notary Signature: Natalia Ocampo





## Community Development Department

110 Academy Street, Canton, Georgia 30114  
770-704-1500

### Disclosure Form

*O.C.G.A. § 36-67A-2 / O.C.G.A. § 36-67A-3 requires disclosure of campaign contributions to government officials by an applicant or opponent of a public hearing petition. Applicants must file this form with the Department of Community Development.*

1. Name of Applicant/Opponent: Carlos Velez (Please Print All Responses)

#### Section 1

If the answer to any of the following questions is "Yes," complete Section 2.

- A) Are you, or anyone else with a property interest in the subject property, a member of the City of Canton Planning Commission or the City of Canton Mayor and Council?  
☐ YES ☒ NO
- B) Does an official of such public bodies have any financial interest in any business entity which has a property interest in the subject property?  
☐ YES ☒ NO
- C) Does a member of the family of such officials have an interest in the subject property as described in (A) and (B)?  
☐ YES ☒ NO
- D) Within Two (2) years of immediately preceding this application have you made campaign contributions(s) or given gifts to such public officials aggregating \$250 or more?  
☐ YES ☒ NO

#### Section 2

1. Name and the official position of the Canton Official to whom the campaign contribution was made *(Please use a separate form for each official to whom a contribution has been made in the past (2) years):*

2. List the dollar amount/value and description of each campaign contribution made over the past two (2) years by the Applicant/Opponent to the named Canton Official:

#### Description

|    |  |
|----|--|
| \$ |  |
| \$ |  |
| \$ |  |

Note: Complete a separate form for each authorized applicant.



Community Development Department  
110 Academy Street, Canton, Georgia 30114  
770-704-1500

## Property Information:

Address: 100 Hospital Dr Canton GA 30114  
Land Lot(s): 168 District: 14th Section: 2ND Map #: 91N02 Parcel #: E004

Existing Zoning Of Property: R-10 ☒ City ☐ County Total Acreage Of Property: \_\_\_\_\_  
Proposed Zoning Of Property: R-10 Existing Use(s) Of Property: 4600 SF

Directions to property from Main Street in downtown Canton:

from main st. go towards Riverston parkway make a right  
go to the next right and turn to the left into Hospital Dr  
House is on the right

**Adjacent Property/Owner Information:** Please provide the following information for all adjacent properties, including property connected by public rights-of-way. Attach additional sheets as necessary.

|       | <u>OWNER NAME/ADDRESS</u>                 | <u>CURRENT ZONING</u> | <u>CURRENT LAND USE</u>              |
|-------|-------------------------------------------|-----------------------|--------------------------------------|
| NORTH | <u>Aldo Velez 104 Hospital Dr</u>         | <u>R-10</u>           | <u>Single family home</u>            |
| SOUTH | <u>Montero Sergio</u>                     | <u>R-10</u>           | <u>Single family home/Vacant lot</u> |
| EAST  | <u>Accent Atlanta Lp</u>                  | <u>PD-MU</u>          | <u>Apartment complex</u>             |
| WEST  | <u>Jance Kennedy 17 Lakeview St 30.86</u> | <u>R-10</u>           | <u>Single family</u>                 |
| OTHER | _____                                     |                       |                                      |

## UTILITY INFORMATION

How is sewage from this development to be managed? City of Canton

Proposed managing jurisdiction: City of Canton

How will water be provided to the site? City of Canton

Proposed managing jurisdiction: \_\_\_\_\_ Size Limit: \_\_\_\_\_



Community Development Department  
110 Academy Street, Canton, Georgia 30114  
770-704-1500

## Canton Board of Appeals Review Criteria

*Article H, Section 8-8-H-195 empowers the Board of Appeals to authorize variances from provisions of the Zoning Code pursuant to a finding based in the criteria listed below. Please respond to the following.*

(Applications Type K : ONLY)

Are there any extraordinary and exceptional conditions pertaining to the subject property because of its size, shape or topography? Yes

Would the application of the Zoning Code standards as they relate to the subject property create an unnecessary hardship? Yes

Has the condition from which relief or variance is sought been a result from action by the applicant? Yes

Are there conditions peculiar to the subject property? Due to the lot size there was not enough parking space due to heavy street traffic

Would relief, if granted, cause substantial detriment to the public good or impair the purpose and intent of the Zoning Code? Specifically, would the variance impair an adequate supply of light and air to adjacent property or unreasonably increase the congestion in public streets or increase the danger of fire or imperil the public safety or unreasonably diminish or impair established property values within the surrounding areas, or in any other respect impair the health, safety, comfort, morals or general welfare or the inhabitants or the City? NO

Provide a Letter of Intent, which provides the necessary information to support your application for Variance.

City of Canton Planning and Zoning Department  
Canton, Georgia  
12/19/2024

Subject: Letter of Intent for Variance Application

Dear Members of the Planning and Zoning Department,

My name is Carlos Velez, and I am the owner of the property located at 100 Hospital Drive, which I purchased at the beginning of this year. I am writing to formally request a variance for the property to address an unforeseen issue that arose during the development of the lot.

When I initially purchased this lot, I was drawn to its size and spacious appearance, which was exactly what I was looking for. However, as construction of the house progressed, I realized that the placement and size of the house left much less space for parking than I had anticipated. This created challenges regarding the accommodation of my vehicles on the property.

In an effort to ensure compliance with the city's regulations, I scheduled an appointment with one of the city engineers to discuss my plan to pour concrete at the front of the house to create additional parking space. During this meeting, I understood their response to mean that as long as water did not run off down the driveway, the plan would be acceptable. Based on this understanding, I moved forward with the project.

Unfortunately, after completing the work and during the final inspection process, I was informed that the driveway configuration I implemented was not permitted. This discrepancy appears to have stemmed from a miscommunication between myself and the city engineer. I sincerely regret any misunderstanding and assure you that my intention has always been to comply with the city's rules and regulations.

Due to the location of my house, which is positioned directly in front of a busy street, the limited parking space not only presents a practical challenge but also poses safety concerns. I am a grandfather with a large family; they all tend to regularly visit my wife and I which required us to have plenty of space for all of the vehicles as well as make space for an RV I am hoping to purchase.

The lack of sufficient parking forces vehicles to be maneuvered dangerously close to heavy traffic, creating risks for both my family and passing motorists. I am requesting this variance to allow the existing driveway modifications to remain in place so that my property can provide the necessary parking space while ensuring safety and functionality. I believe this solution addresses the unique challenges posed by the lot's layout and location, and I am committed to working with the city to resolve this matter in a way that aligns with community standards.

Additionally, I am willing to make further adjustments to address any concerns the city may have. For example, I am open to breaking up some of the concrete and incorporate a tree and greenery into the design if that is deemed necessary. This would enhance the aesthetic appeal of the property and contribute to environmental considerations.

Thank you for your time and consideration of my request. Please do not hesitate to contact me at 404-597-0526 or [cvelez@comcast.net](mailto:cvelez@comcast.net) if you require additional information or would like to discuss this matter further.

Sincerely,

  
Carlos Velez  
100 Hospital Dr.  
404-597-0526

THIS ORIGINAL DOCUMENT WAS  
E-FILED ON 5-24-24 AND IS  
RECORDED AT DB 14949 PG 417  
CHEROKEE COUNTY RECORDS  
DO NOT REFILE.

AFTER RECORDING, PLEASE RETURN TO:  
FRANK B PALLOTTA, PC  
400 CREEKSTONE RIDGE  
WOODSTOCK, GA 30188  
OUR FILE # 24-029

STATE OF GEORGIA  
COUNTY OF CHEROKEE

### WARRANTY DEED

THIS INDENTURE is made as of MAY 24, 2024, between

TRINIDAD MENDOZA

of CHEROKEE COUNTY, GEORGIA, as party or parties of the first part,  
(hereinafter referred to as "Grantor") and

CARLOS VELEZ

(hereinafter referred to as "Grantee") ("Grantor" and "Grantee" to  
include their respective heirs, successors, executors, administrators,  
legal representatives and assigns where the context requires or  
permits).

### W I T N E S S E T H

GRANTOR, in consideration of the sum of Ten and No/100 Dollars  
(\$10.00) and other valuable consideration, the receipt and sufficiency  
whereof are hereby acknowledged, has granted, bargained, sold, aliened,  
conveyed and confirmed, and does hereby grant, bargain, sell, alien,  
convey and confirm unto Grantee all their respective interests in and to  
the following described property:

ALL THAT TRACT OR PARCEL OF LAND WITH IMPROVEMENTS THEREON LYING AND  
BEING IN LAND LOT 168 OF THE 14TH DISTRICT, 2ND SECTION, CHEROKEE  
COUNTY, GEORGIA, AND BEING LOT 19 OF THE PROPERTY OF CANTON TEXTILE  
MILLS AS MORE PARTICULARLY SHOWN AND DESCRIBED ON THAT CERTAIN PLAT OF  
SURVEY FILED AND RECORDED IN PLAT BOOK 5, PAGE 66, IN THE OFFICE OF  
THE CLERK OF SUPERIOR COURT OF CHEROKEE COUNTY, GEORGIA, WHICH PLAT IS  
INCORPORATED HEREIN AND BY THIS REFERENCE MADE A PART HEREOF, AND  
BEING MORE PARTICULARLY DESCRIBED AS FOLLOWS:

BEGINNING AT THE SOUTHEAST CORNER OF LOT NO. 19, THENCE NORTH 9 DEGREES 46 MINUTES WEST 81 FEET TO AN IRON PIN; THENCE SOUTH 86 DEGREES 46 MINUTES WEST 92 FEET TO AN IRON PIN ON THE EAST SIDE OF HOSPITAL DRIVE; THENCE SOUTH 9 DEGREES 46 MINUTES EAST 69.5 FEET TO AN IRON PIN; THENCE NORTH 85 DEGREES 14 MINUTES EAST 92 FEET TO AN IRON PIN AT THE STARTING POINT.

BEING TAX PARCEL # 91N02 F004.


SUBJECT TO ALL COVENANTS, CONDITIONS, RESTRICTIONS AND EASEMENTS OF RECORD.


TO HAVE AND TO HOLD said property, with all and singular the rights, members, and appurtenances thereof, to the same being, belonging, or in anywise appertaining, to the only proper use, benefit and behoof of Grantee forever in FEE SIMPLE.


AND GRANTOR WILL WARRANT and forever defend the right and title to the Land unto Grantee against the claims of all persons whomsoever.


EXECUTED under seal as of the date above.

Signed, sealed, and delivered in  
the presence of:

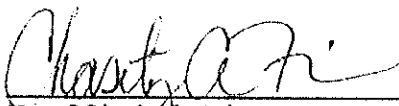  
Unofficial Witness

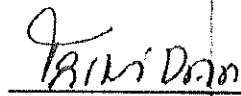  
TRINIDAD MENDOZA (SEAL)

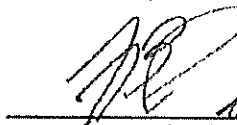  
Notary Public

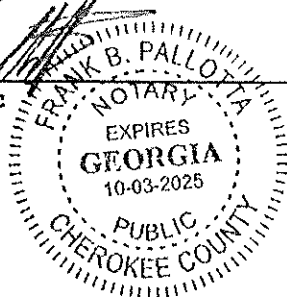

\_\_\_\_\_  
(SEAL)

## 2024 Property Tax Statement

Denise Mastroserio

Cherokee Tax Commissioner

2780 Marietta Hwy

Canton, GA 30114

Phone (678) 493-6400 - Fax (678) 493-6423



BAGGETT JENNIFER L &  
MORRIS NANCY JOLENE  
201 LAKEVIEW CIRCLE  
WALESKA, GA 30183

| BILL NO.   | PRINTED    | LAST PAYMENT<br>MADE ON | PAYMENT GOOD<br>THROUGH | DUE DATE   | TOTAL DUE |
|------------|------------|-------------------------|-------------------------|------------|-----------|
| 2024-22024 | 12/10/2024 |                         | 12/15/2024              | 11/15/2024 | 292.81    |
| PID        |            | LOCATION                |                         |            |           |
| 91N02 F004 |            | MEDICAL LN              |                         |            |           |

MAKE CHECK OR MONEY ORDER PAYABLE TO:

Cherokee County Tax Commissioner

If you have sold this property, fax a copy of the settlement statement to 678-493-6423. (does not apply to boat, jetski, plane and/or business equipment.) If you have an escrow forward tax bill to your mortgage company as soon as possible. Interest will accrue at the rate prescribed by law starting November 16th and the 16th of each month until paid. The penalty will accrue at the rate prescribed by law. \*\* Pay online at [www.cherokee-county-tax.com](http://www.cherokee-county-tax.com) - 2.5% fee charged by the online vendor\*\*

RETURN THIS PORTION WITH PAYMENT (Interest will be added per month if not paid by due date)



2024

### Property Tax Statement

Denise Mastroserio

Cherokee Tax Commissioner

2780 Marietta Hwy

Canton, GA 30114

Phone (678) 493-6400 - Fax (678) 493-6423

|                   |                        |
|-------------------|------------------------|
| PROPERTY OWNER(S) | BAGGETT JENNIFER L &   |
| PID               | 91N02 F004 REAL        |
| DESCRIPTION       | L 19 DIST. 14          |
| LOCATION          | MEDICAL LN             |
| BILL NUMBER       | 2024-22024             |
| DISTRICT          | 003 CITY OF CANTON 003 |
| PRINTED ON        | 12/10/2024             |

| FIRST NOTICE | BUILDING VALUE | LAND VALUE | ACRES/LOTS                 | TOTAL FAIR MARKET VALUE |            | DUE DATE      | BILLING DATE | PAYMENT GOOD THROUGH |                | EXEMPTIONS  |
|--------------|----------------|------------|----------------------------|-------------------------|------------|---------------|--------------|----------------------|----------------|-------------|
|              | 0.00           | 25,200.00  | 0.0000                     | 25,200.00               |            | 11/15/2024    |              | 12/15/2024           |                |             |
|              | ENTITY         |            | ADJUSTED FAIR MARKET VALUE | NET ASSESSMENT          | EXEMPTIONS | TAXABLE VALUE | MILLAGE RATE | GROSS TAX            | CREDIT TAX AMT | NET TAX AMT |
|              | COUNTY M&O     |            | 25,200.00                  | 10,080.00               |            | 10,080.00     | 5.1530       | 51.94                |                | 51.94       |
|              | SCHOOL M&O     |            | 25,200.00                  | 10,080.00               |            | 10,080.00     | 16.4500      | 165.82               |                | 165.82      |
|              | SCHOOL BOND    |            | 25,200.00                  | 10,080.00               |            | 10,080.00     | 1.5000       | 15.12                |                | 15.12       |
|              | PARKS BOND     |            | 25,200.00                  | 10,080.00               |            | 10,080.00     | 0.2700       | 2.72                 |                | 2.72        |
|              | CITY OF CANTON |            | 25,200.00                  | 10,080.00               |            | 10,080.00     | 5.4000       | 54.43                |                | 54.43       |
|              | TOTALS         |            |                            |                         |            |               | 28.7730      | 290.03               | 0.00           | 290.03      |



If you need to - change your mailing address / are a new resident / person 62 or older and/or disabled you should call the Tax Assessors office at 678-493-6120 to find out about qualifications for exemptions. April 1 of each year is the deadline to apply with The Tax Assessors Office for any exemptions. If you feel your property value is too high, you should file a return with the Tax Assessor's Office no later than April 1st.



|                   |        |
|-------------------|--------|
| CURRENT DUE       | 290.03 |
| + PENALTY         | 0.00   |
| + INTEREST        | 2.78   |
| + OTHER FEES      | 0.00   |
| PREVIOUS PAYMENTS | 0.00   |
| + BACK TAXES      | 0.00   |
| = Total Due       | 292.81 |

IMPERVIOUS SURFACE CALCS (LOT 18)  
 APPROX. ROOF AREA: 1797 SQ. FT.  
 APPROX. DRIVE AREA: 737 SQ. FT.  
 TOTAL LOT AREA: 6588 SQ. FT.  
 TOTAL IMPERVIOUS: 2554 SQ. FT.  
 PERCENT IMPERVIOUS: 38.77%

IMPERVIOUS SURFACE CALCS (LOT 19)  
 APPROX. ROOF AREA: 1847 SQ. FT.  
 APPROX. DRIVE AREA: 621 SQ. FT.  
 TOTAL LOT AREA: 6540 SQ. FT.  
 TOTAL IMPERVIOUS: 2468 SQ. FT.  
 PERCENT IMPERVIOUS: 37.74%

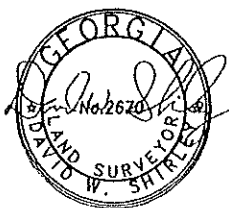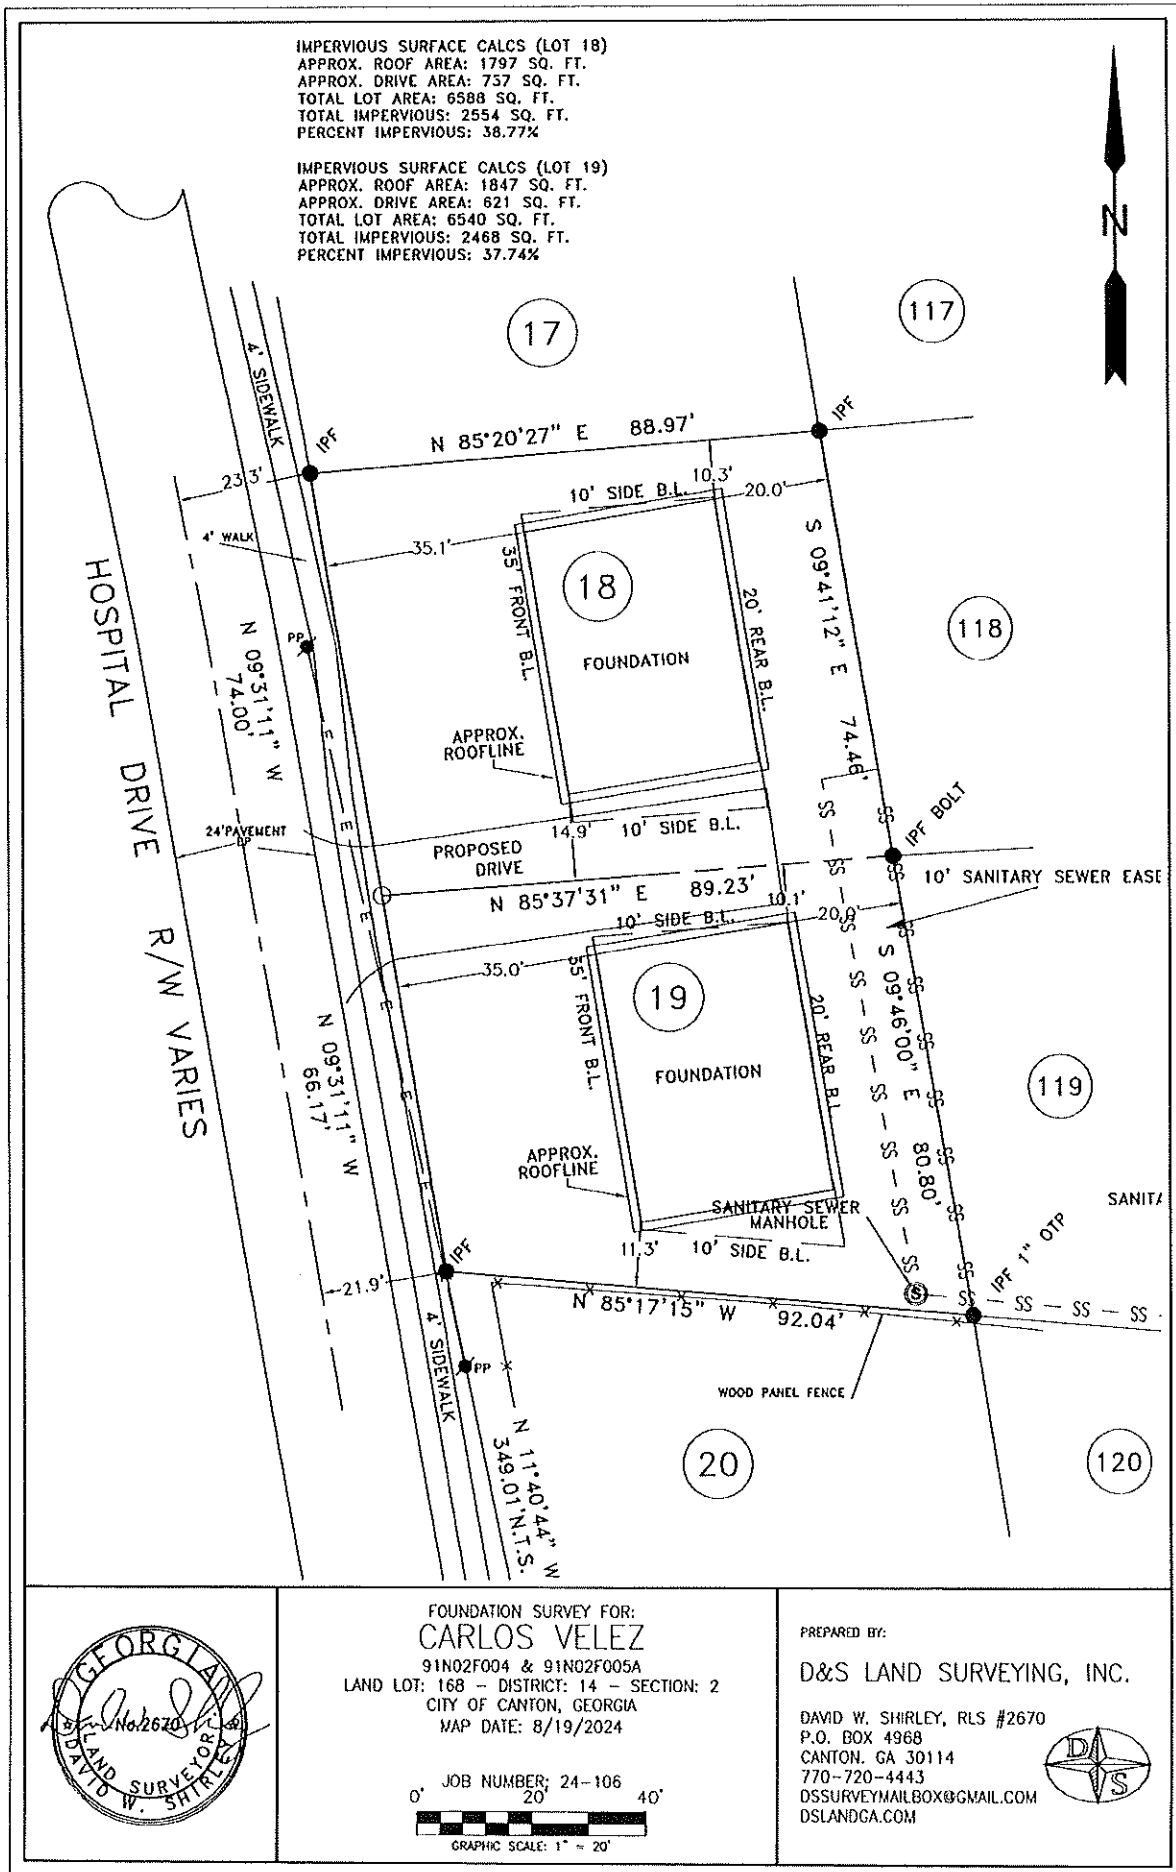

FOUNDATION SURVEY FOR:  
**CARLOS VELEZ**  
 91N02F004 & 91N02F005A  
 LAND LOT: 168 - DISTRICT: 14 - SECTION: 2  
 CITY OF CANTON, GEORGIA  
 MAP DATE: 8/19/2024

JOB NUMBER: 24-106  
 0' 20' 40'  
 GRAPHIC SCALE: 1" = 20'

PREPARED BY:

**D&S LAND SURVEYING, INC.**

DAVID W. SHIRLEY, RLS #2670  
 P.O. BOX 4968  
 CANTON, GA 30114  
 770-720-4443  
 DSSURVEYMAILBOX@GMAIL.COM  
 DSLANDGA.COM





BOUNDARY SURVEY FOR:  
**TRINIDAD JUAREZ**  
 TAX PARCELS: 91N02 F004 & F005A  
 LAND LOT: 168, DISTRICT: 14, SECTION: 02  
 CITY OF CANTON  
 CHEROKEE COUNTY, GEORGIA  
 FIELD DATE: 04-16-24  
 MAP DATE: 05-01-24  
 JOB NUMBER: 24-106

# LEGEND

○ PROPERTY CORNER WITHOUT MONUMENT  
 ● MONUMENTED PROPERTY CORNER  
 ○ TOP OPEN TOP PIPE  
 R/W RIGHT OF WAY  
 DB DEED BOOK  
 PB PLAT BOOK  
 PG PAGE  
 W/F PRESENT OR FORMER OWNER  
 IPF IRON PIN FOUND  
 IPSF IRON PIN SET FUTURE  
 L.L. LAND LOT  
 L.L.L. LAND LOT LINE  
 N.T.S. NOT TO SCALE  
 P.O.B. POINT OF BEGINNING  
 FENCE  
 CM GAS METER  
 WM WATER METER  
 UCL UNDERGROUND COMM LINE  
 UCB UNDERGROUND COMM BOX  
 CM MAN HOLE  
 LP LIGHT POLE  
 P.D. POWER POLE  
 O.P.L. OVERHEAD POWER LINE  
 U.E.L. UNDERGROUND ELECTRIC  
 E.M. ELECTRIC METER  
 F.O. FIBER OPTIC  
 D.E. DRAINAGE EASEMENT  
 S.S.E. SANITARY SEWER EASEMENT  
 S.S.M. SANITARY SEWER MANHOLE  
 S.S.L. SANITARY SEWER LINE  
 B.L. BUILDING LINE  
 C.L. CENTER LINE  
 S.P. SPOT ELEVATION  
 I.E. INVERT ELEVATION

## SURVEY NOTES:

- 1.) ALL DISTANCES ON SURVEY ARE HORIZONTAL DISTANCES.
- 2.) ALL DISTANCES ON SURVEY ARE SHOWN AS "GROUND" DISTANCES.
- 3.) ALL DISTANCES ON SURVEY ARE EXPRESSED IN U.S. SURVEY FEET.
- 4.) ALL ANGULAR DIRECTIONS ARE EXPRESSED IN DEGREES, MINUTES AND SECONDS.
- 5.) IF INDICATED, STREAMS ORIGINATING OR FLOWING THROUGH THE MAPPED PROPERTY ARE CONSIDERED STATE WATERS AND ARE SUBJECT TO LOCAL GOVERNMENT BUTTER AND SETBACK REQUIREMENTS. THERE ARE NO STATE WATERS APPARENT WITHIN THE PLATTED BOUNDARY.
- 6.) THIS PLAT IS SUBJECT TO ALL LEGAL EASEMENTS AND RIGHTS OF WAY BOTH PUBLIC AND PRIVATE. ALL MATTERS OF TITLE ARE EXCEPTED.
- 7.) EQUIPMENT USED FOR FIELD MEASUREMENTS IS A GEOMAX TOTAL STATION. THE FIELD DATA WAS COLLECTED BY REDUNDANT MEASUREMENTS. THE PRECISION OF CLOSURE IS 1" IN XXXXXX' AND HAS AN ANGULAR ERROR OF XXX" PER ANGLE POINT AND ADJUSTED BY XXXXXXXX METHOD. THIS MAP HAS BEEN CALCULATED FOR CLOSURE AND FOUND TO HAVE A CLOSURE PRECISION OF 1" IN XXXXXX'. THE FIELD DATA UPON WHICH THIS PLAT IS BASED IS FROM REAL TIME KINEMATIC GPS SURVEY USING HGPS SOLUTIONS 2017. DATA RECEIVERS (GNS 33000803 & 33000804), THE RELATIVE POSITION ACCURACY OF WHICH DOES NOT EXCEED 0.04 FOOT.
- 8.) FIELD WORK AND MAP PREPARED BY D.S.
- 9.) ALL PINS SET ARE FOUND ARE 1/2" DIAMETER REBAR'S UNLESS OTHERWISE NOTED.
- 10.) THIS SURVEY WAS PREPARED WITHOUT THE BENEFIT OF A LEGAL TITLE SEARCH, AND IS SUBJECT TO ANY AND ALL DISCLOSURES PRODUCED BY SAME INCLUDING EASEMENTS WHETHER OR NOT SHOWN ON THIS PLAT. THIS SURVEY WAS PREPARED FOR THE EXCLUSIVE USE OF THE PERSON OR ENTITY NAMED HEREON. EDITING OR REPRODUCTION WITHOUT THE CONSENT OF THE SURVEYOR IS PROHIBITED.

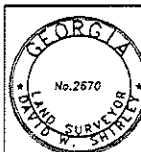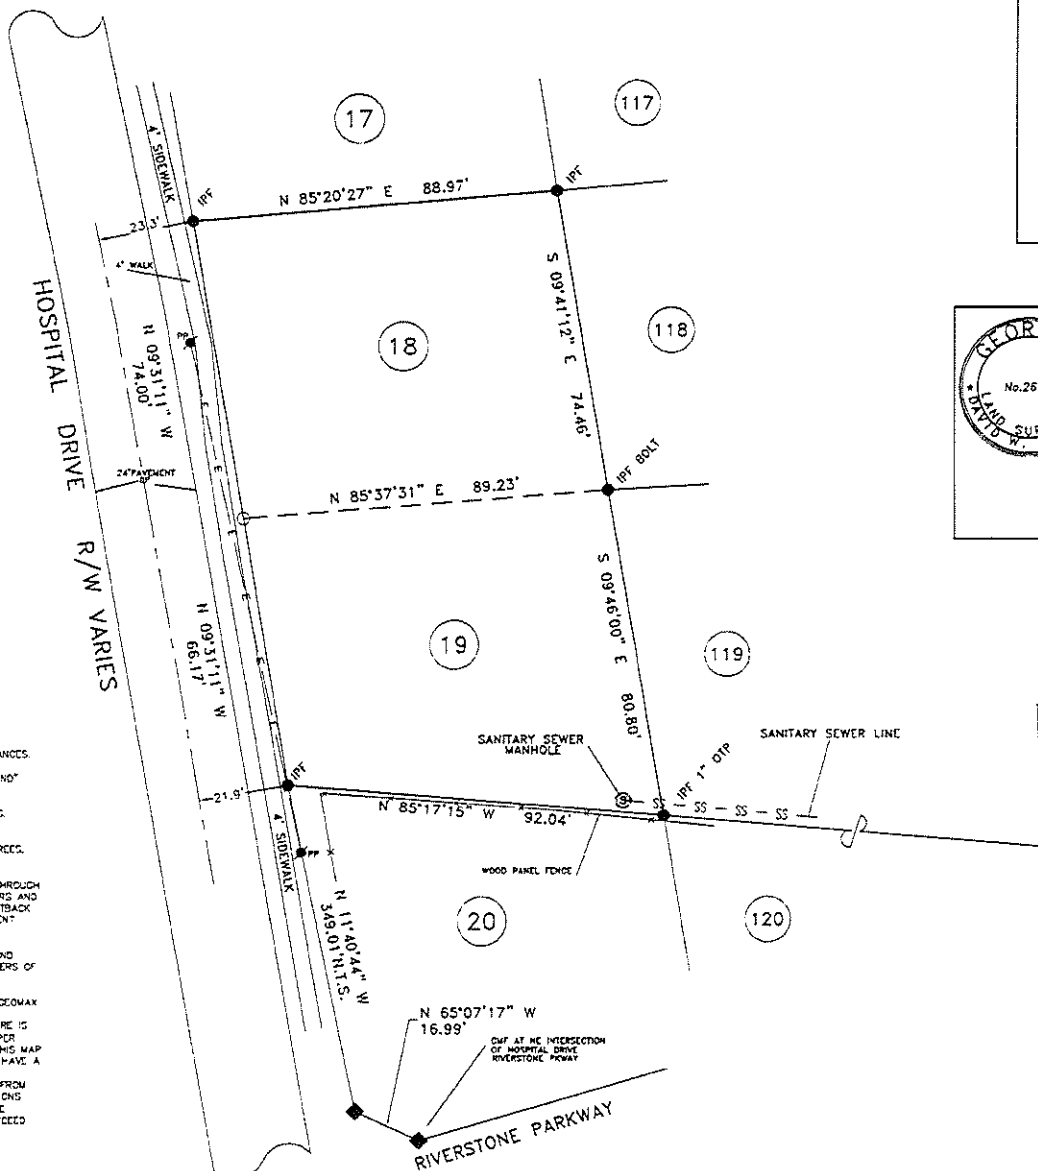

HB 76 NOTE, EFFECTIVE MAY 08, 2017  
 Code Section 15-6-67, III

This plat is a retracement of an existing parcel or parcels of land and does not subdivide or create a new parcel or make any changes to any real property boundaries. The recording information of the documents, maps, plats, or other instruments which created the parcel or parcels are acted hereon. RECORDATION OF THIS PLAT DOES NOT IMPLY APPROVAL OF ANY LOCAL JURISDICTION, AVAILABILITY OF PERMITS, COMPLIANCE WITH LOCAL REGULATIONS OR REQUIREMENTS, OR SUITABILITY FOR ANY USE OR PURPOSE OF THE LAND. Furthermore, the undersigned land surveyor certifies that this plat complies with the minimum technical standards for property surveys in Georgia as set forth in the rules and regulations of the Georgia Board of Registration for Professional Engineers and Land Surveyors and as set forth in O.C.G.A. Section 15-6-67.

DAVID W. SHIRLEY, RLS #2670

05-01-2024  
 DATE

LAKEVIEW DRIVE  
 40' R/W

THIS PARCEL OF LAND IS NOT IN THE 100 YEAR FLOOD PLAIN ACCORDING TO F.E.M.A./ F.I.R.V. MAP# 13057C0251E, DATED 06-07-2019.

LOCATION OF UTILITIES EXISTING ON OR SERVING THE SUBJECT PROPERTY IS DETERMINED BY OBSERVABLE EVIDENCE ONLY. THIS PROPERTY MAY BE SUBJECT TO EASEMENTS, CLAIMS, PRESCRIPTION AND SUBSURFACE CONDITIONS THAT ARE NOT VISIBLE OR RECORDED. THIS PLAT IS INTENDED FOR THE PARTIES STATED ON THE FACE OF SURVEY. USE OF THE SURVEY BY THIRD PARTIES IS AT THEIR OWN RISK.

## REFERENCES



D.B. 14933 PG. 1539  
 P.B. 5 PG. 66  
 P.B. 3 PG. 117

## PREPARED BY

D&S LAND SURVEYING, INC.

DAVID W. SHIRLEY, RLS #2670  
 P.O. BOX 4968  
 CANTON, GA 30114  
 770-220-4443  
 DSSURVEY@GMAIL.COM  
 DSLANDGA.COM



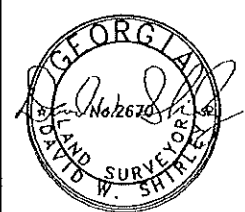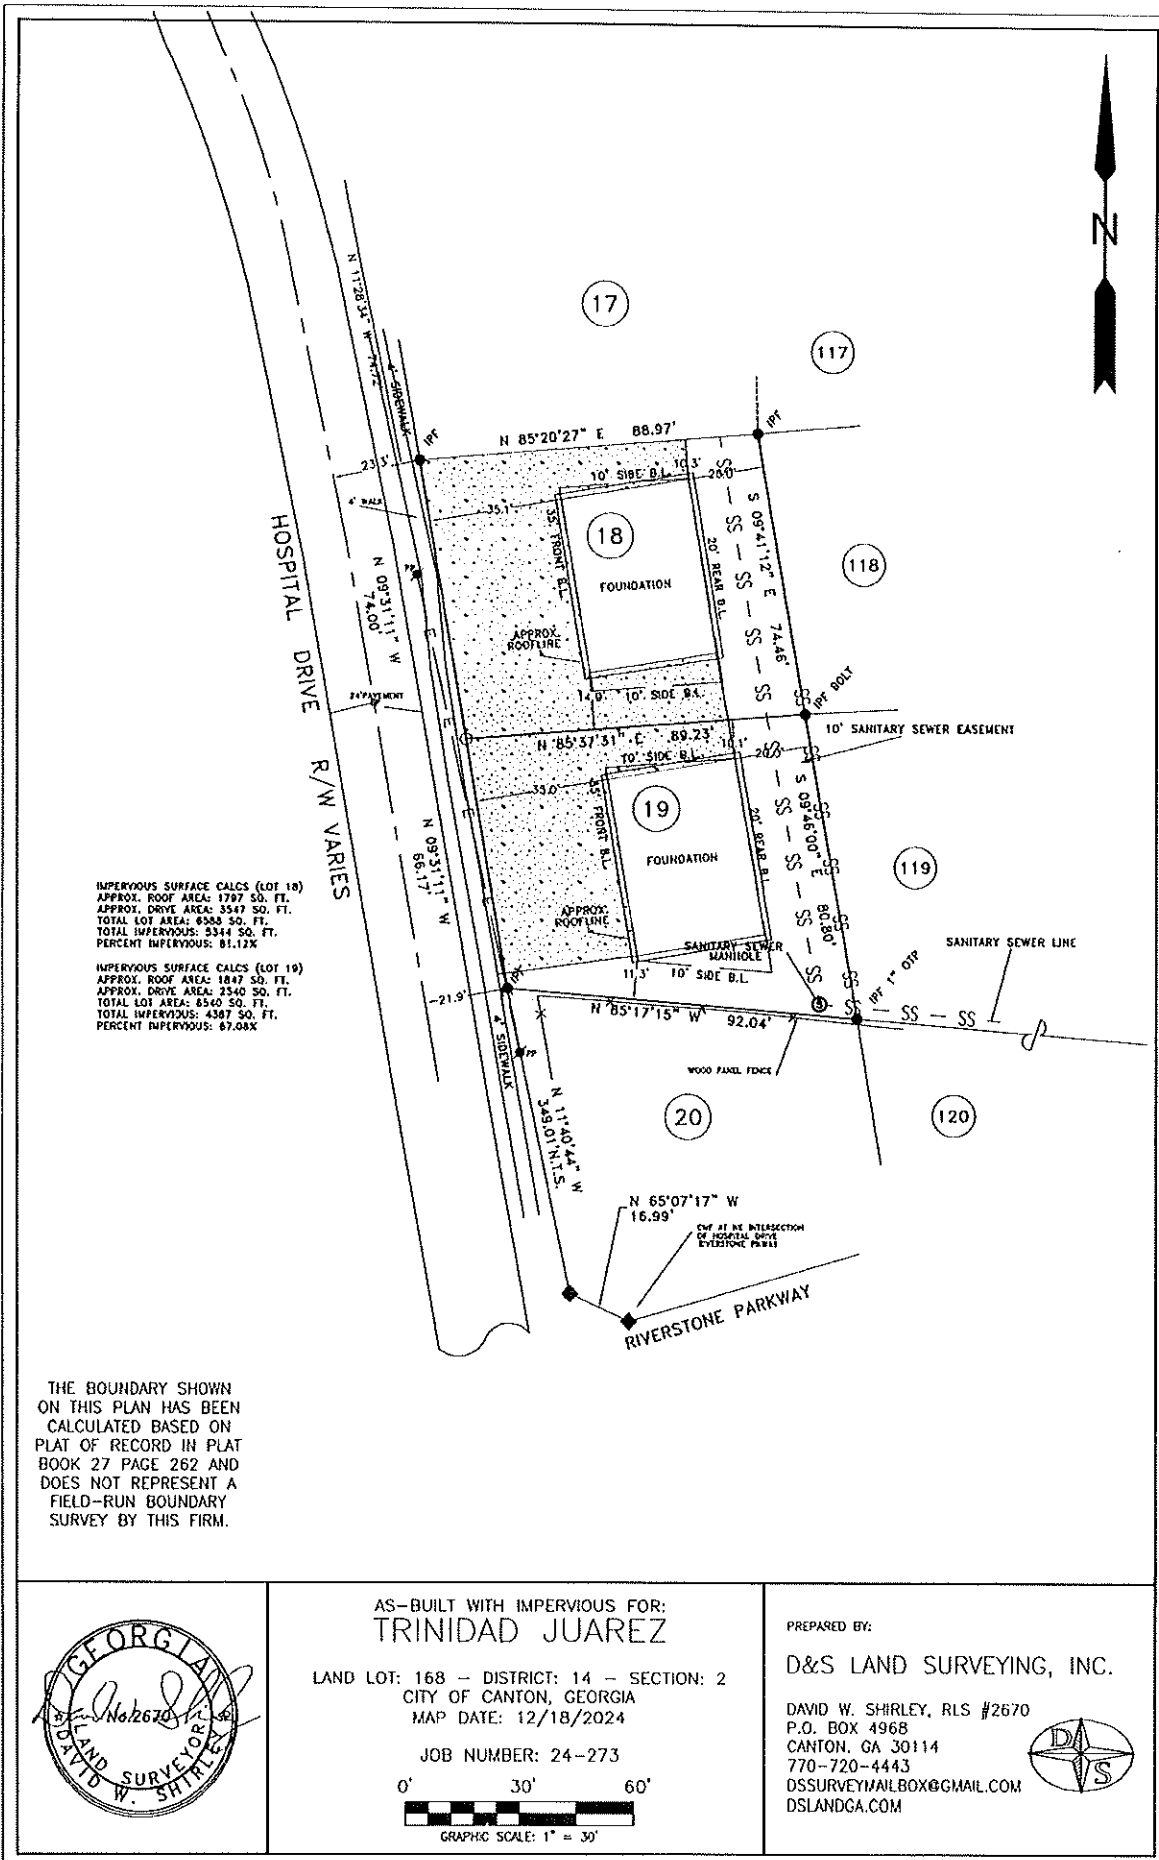

AS-BUILT WITH IMPERVIOUS FOR:  
**TRINIDAD JUAREZ**

LAND LOT: 168 - DISTRICT: 14 - SECTION: 2  
 CITY OF CANTON, GEORGIA  
 MAP DATE: 12/18/2024

JOB NUMBER: 24-273

0' 30' 60'

GRAPHIC SCALE: 1" = 30'

PREPARED BY:  
**D&S LAND SURVEYING, INC.**

DAVID W. SHIRLEY, RLS #2670  
 P.O. BOX 4968  
 CANTON, GA 30114  
 770-720-4443  
 DSSURVEYMAILBOX@GMAIL.COM  
 DSLANDGA.COM